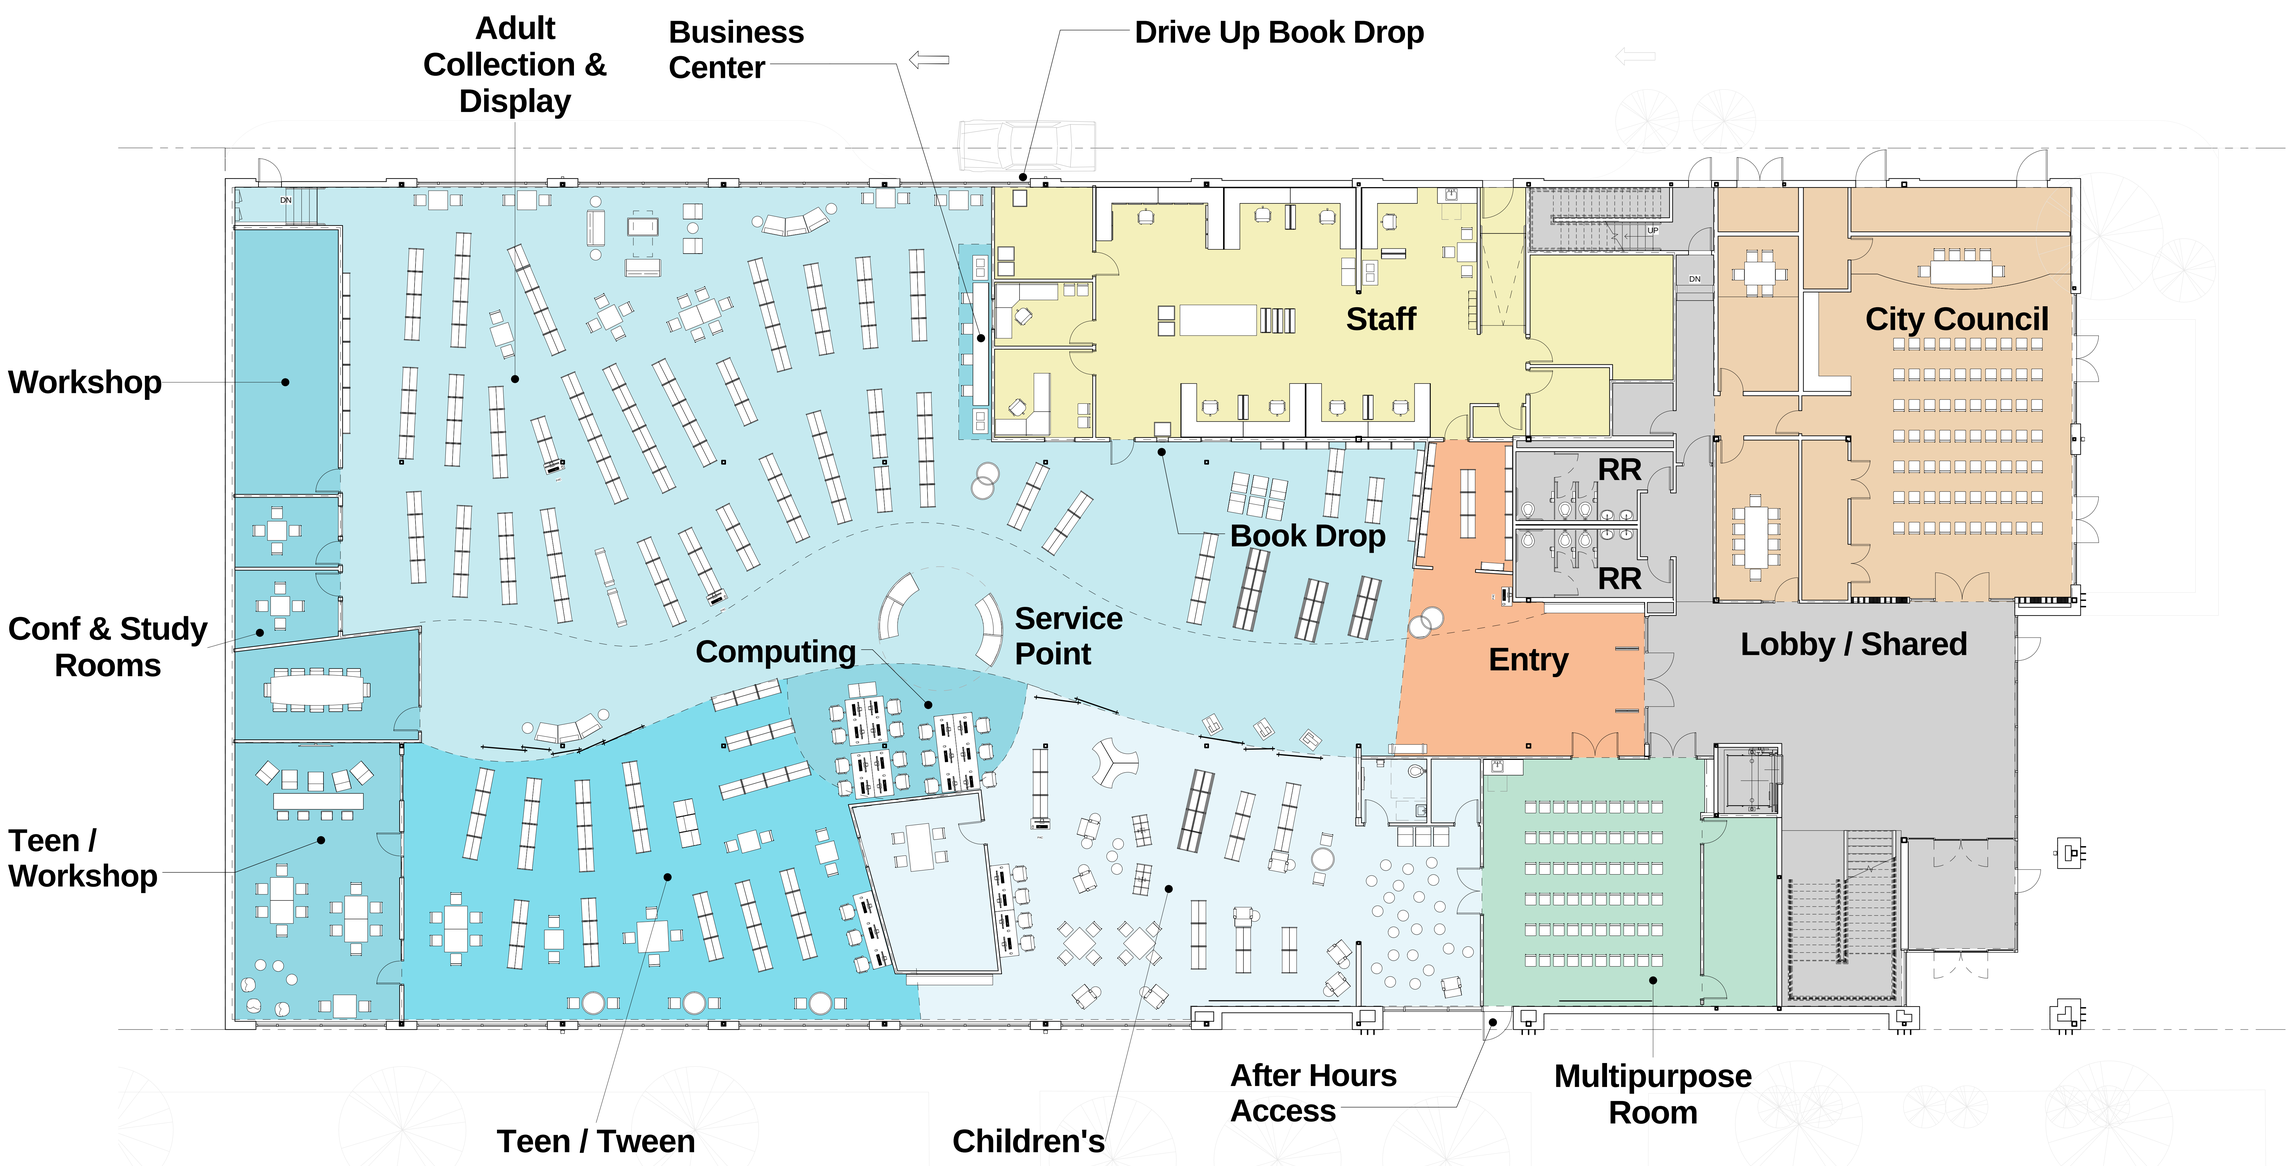

Library Interior Schematic Plan

1/8" = 1'-0"

CANBY CIVIC CENTER AND LIBRARY

20 JULY 2015